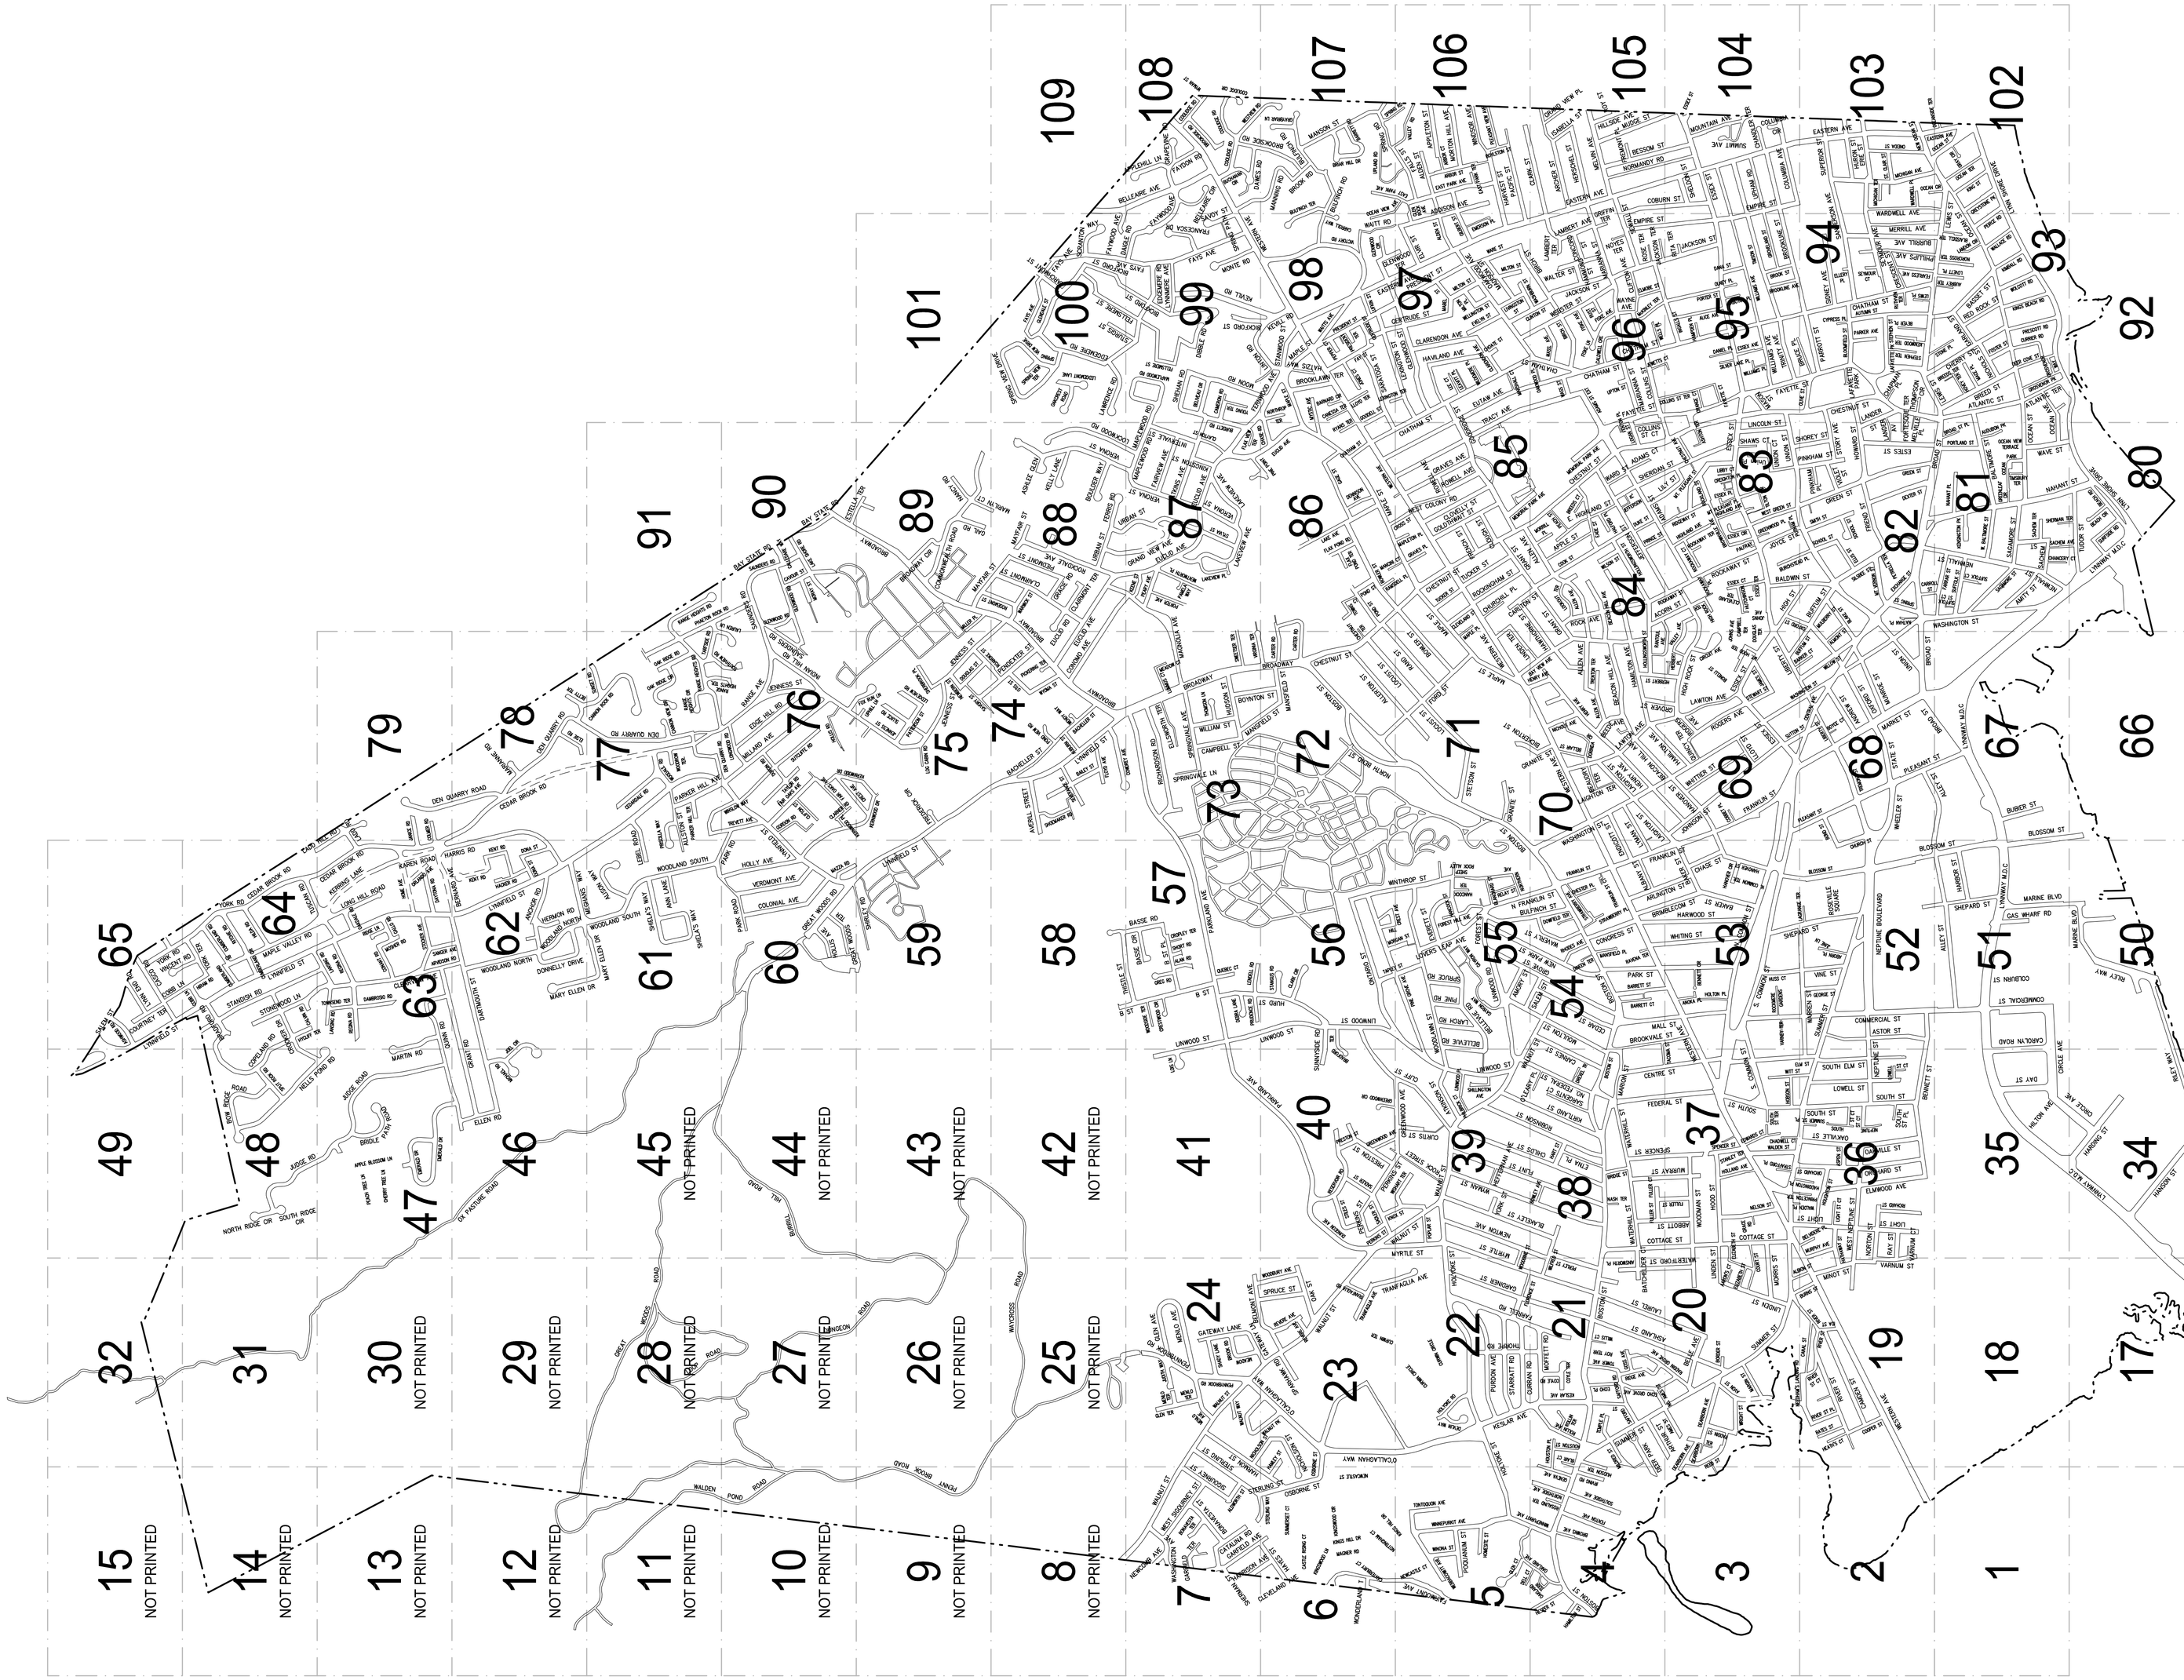

NOTES:
1. PLANS ORIGINALLY COMPILED BY CITY ENGINEERS OFFICE
2. ASSESSOR PLANS, IN WHOLE OR PART, ARE NOT TO BE USED FOR DESIGN.
3. ALL LOCATIONS SHOWN ARE TO BE CONSIDERED APPROXIMATE AND ARE NOT BASED ON ACTUAL FIELD SURVEY.
4. INFORMATION SHOWN ON PLANS SUBJECT TO CHANGE AND/OR REVISION WITHOUT NOTIFICATION.

1000 0 1000 2000 3000 4000
SCALE IN FEET

DESCRIPTION:
ORIGINAL ISSUE DATE: OCTOBER 2003
REVISED ISSUE DATE: JANUARY 2015
SCALE: 1" = 1000'

REVISED & REPRINTED BY
CAI Technologies
Precision Mapping. Geospatial Solutions.
11 PLEASANT STREET, LITTLETON, NH 03561
800.322.4540 – WWW.CAI-TECH.COM

CITY OF LYNN
ASSESSORS MAP
INDEX